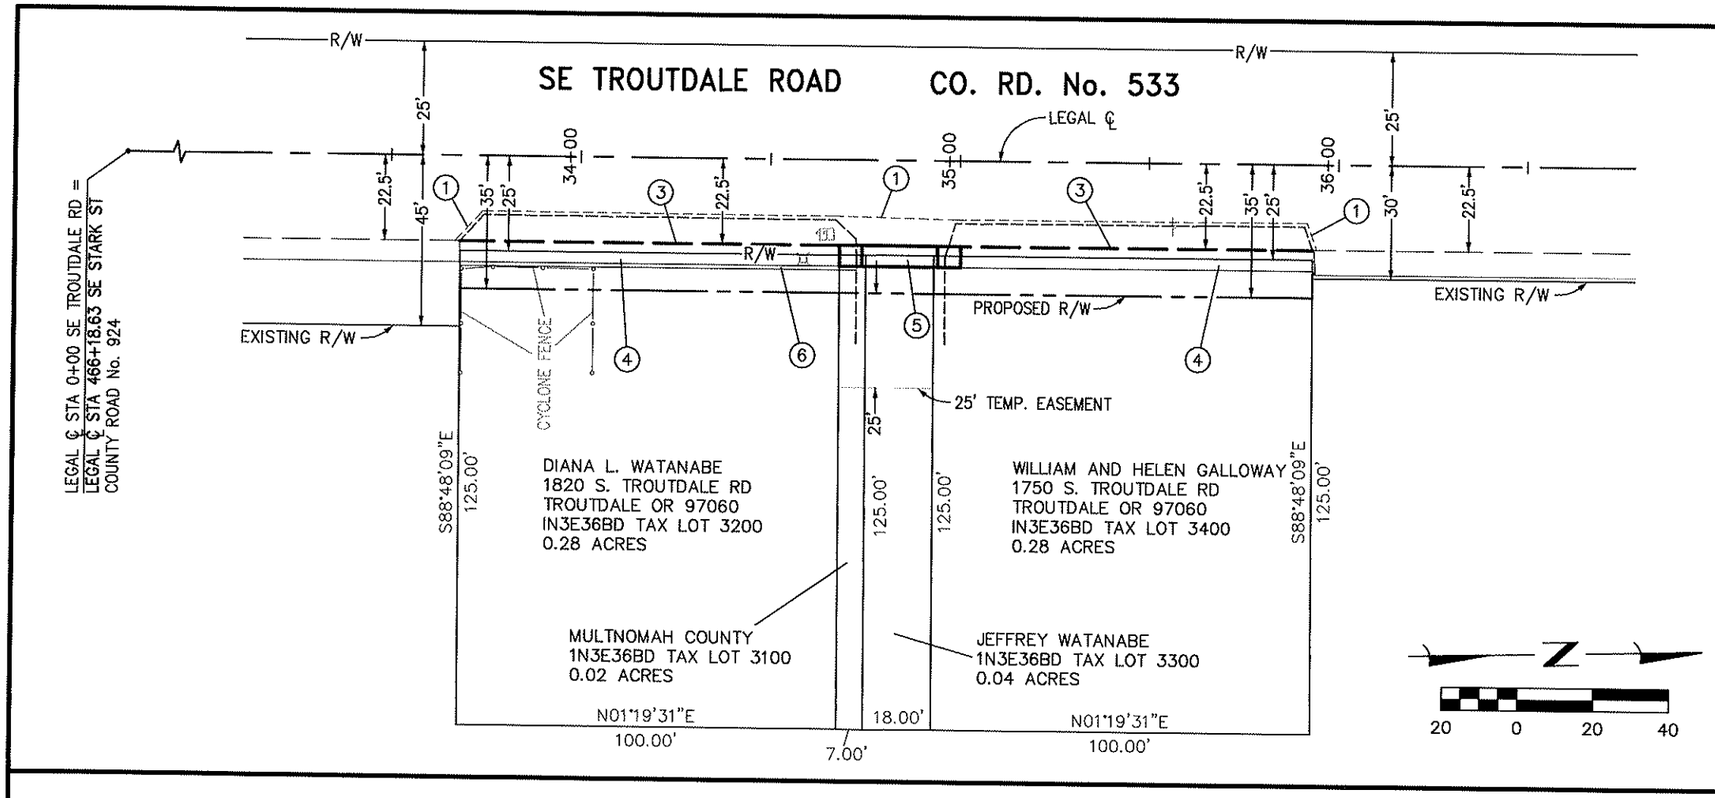

CONSTRUCTION NOTES:

1. SAWCUT AND MATCH
2. REMOVE EXISTING CURB
3. CONSTRUCT TYPE "C" CURB
4. CONSTRUCT 5' CONCRETE WALK
5. STA 34+84.28, 22.5' RT
   CONSTRUCT 20' RESIDENTIAL DRIVEWAY
6. STA 33+68 TO STA 34+65
   CONSTRUCT RETAINING WALL
   (SEE TYPICAL SECTION, SHT No 2)

FOR REVIEW ONLY
NOT FOR CONSTRUCTION

PLAN AND PROFILE SHEET

SE TROUTDALE ROAD
SIDEWALK IMPROVEMENT
3365' NORTH OF SE STARK ST

DATE: 04/25/2010 | SCALE: AS SHOWN

MULTNOMAH COUNTY
DEPARTMENT OF COMMUNITY SERVICES
LAND USE AND TRANSPORTATION PROGRAM
1620 S.E. 190th AVE. PORTLAND, ORE. 97233-5999

BRIAN S. VINCENT P.E. | COUNTY ENGINEER

DESIGNED BY: BSV
DRAFTED BY: DLB
CHECKED BY: BSV

REVISIONS

DATE:

SHEET NO. 3

G:\CAD\Trouddale Road\Trouddale Road\2nd Section further north\ACAD-Proposed sidewalk.dwg 4/25/2011 12:15:36 PM PDT